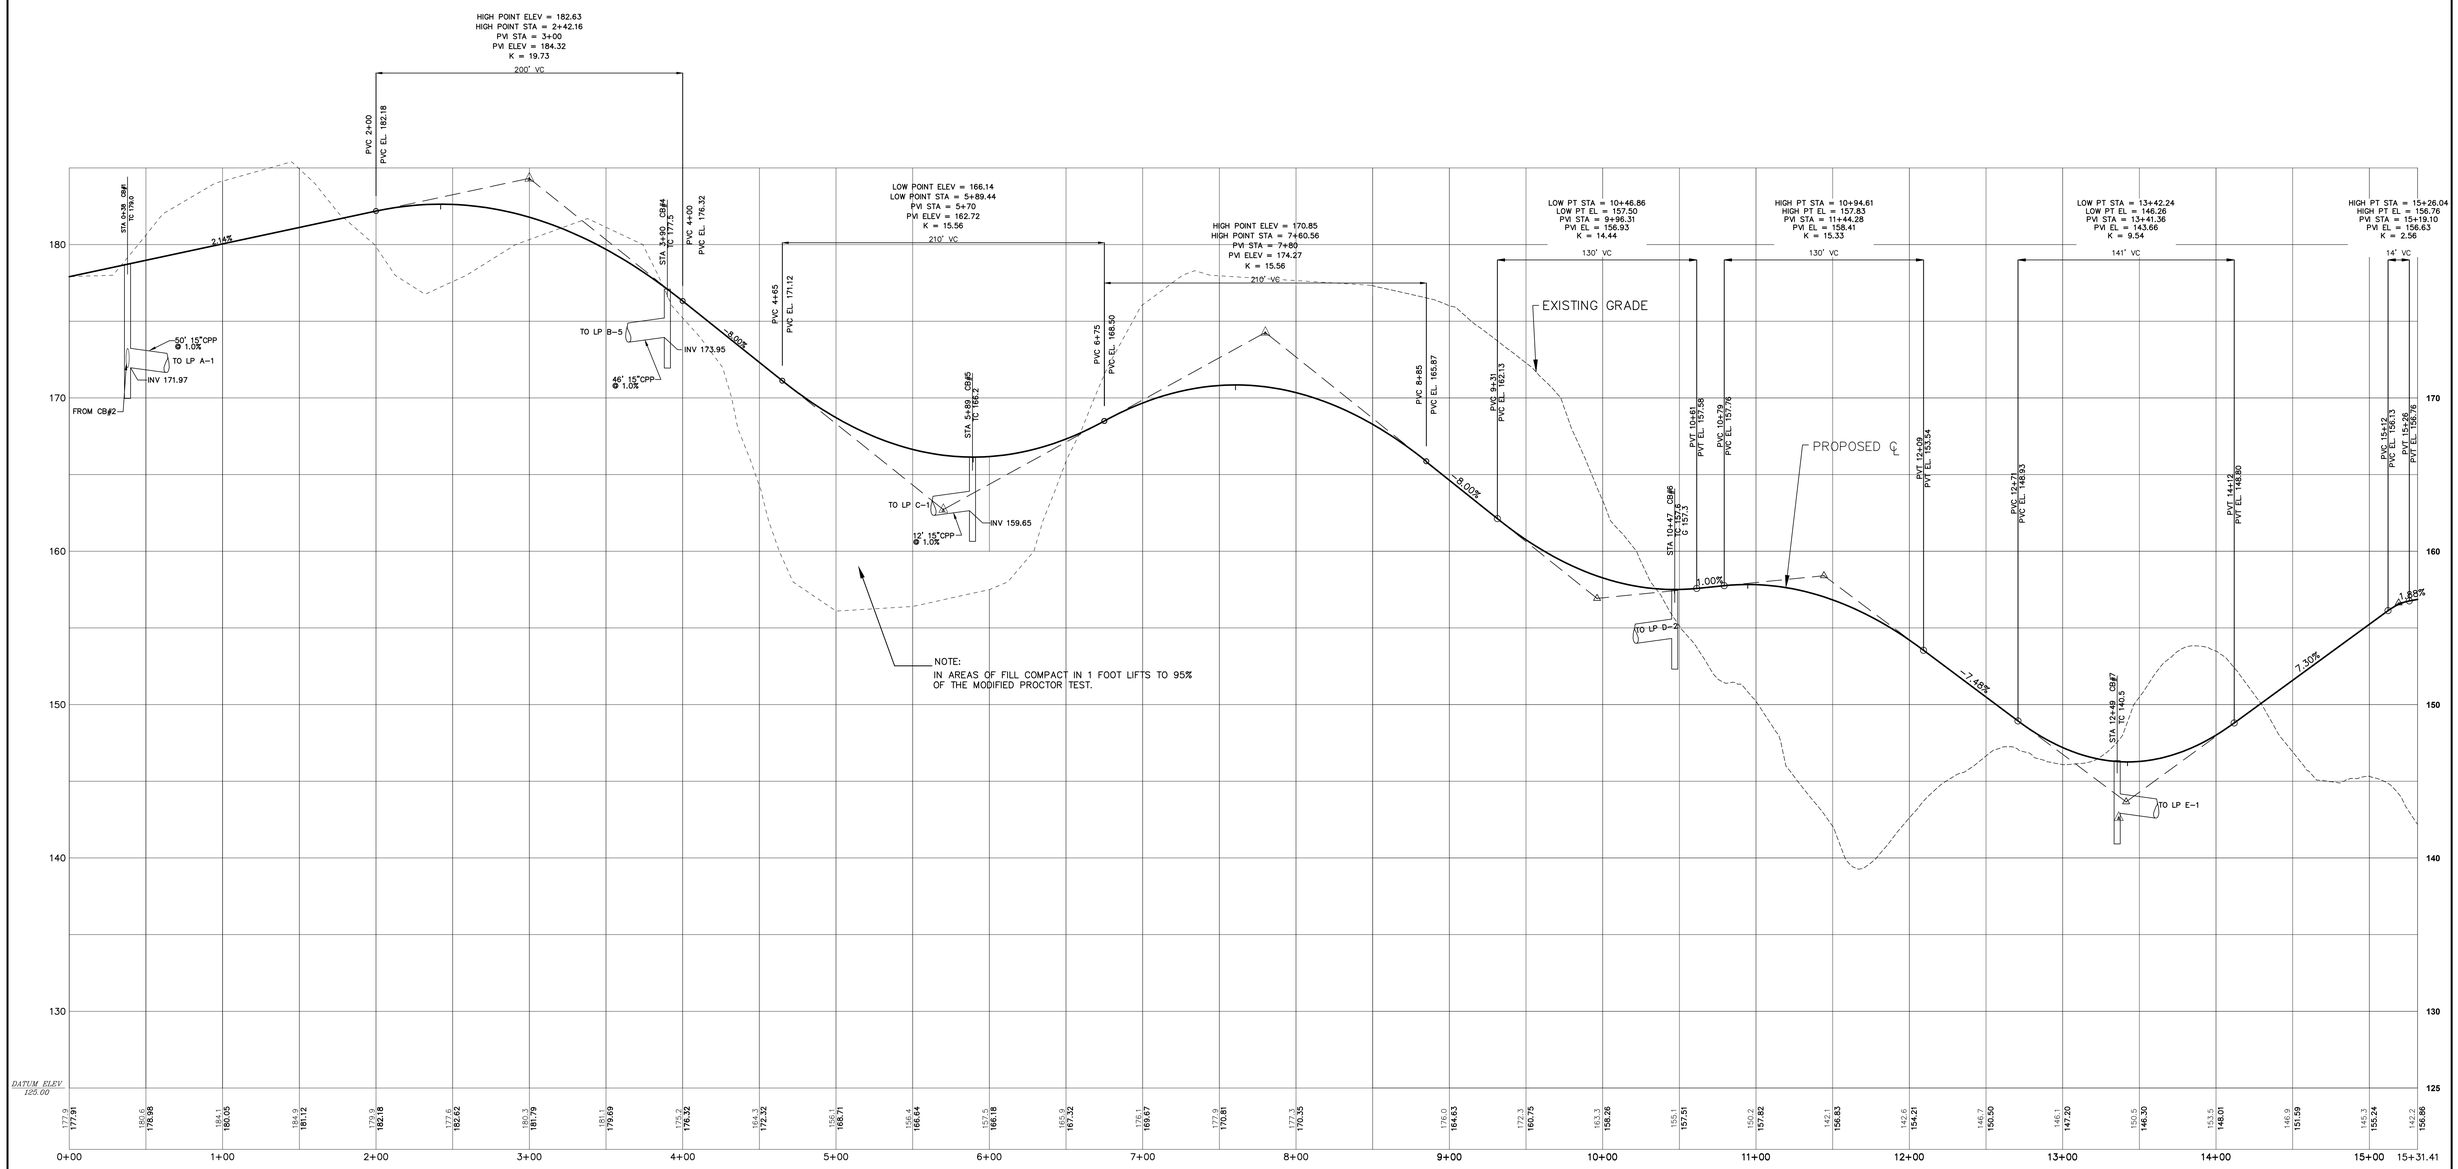

THERESA NORTH / KEWPIE CIRCLE

SCALE: HORIZ. 1"=40'
VERT. 1"=4'

No.	DATE	REVISION	BY:
3.	3-20-15	NO REVISIONS THIS SHEET	CCV
2.	6-16-14	NO REVISIONS THIS SHEET	CCV
1.	6-3-14	REVISED AS PER VILLAGE COMMENT LETTER DATED 5-15-14	JRW

ROAD PROFILE-THERESA NORTH & KEWPIE CIRCLE
VILLAGE VISTAS
SITUATED AT
THE INCORPORATED VILLAGE OF PORT JEFFERSON
TOWN OF BROOKHAVEN, SUFFOLK COUNTY, NEW YORK
S.C.T.M No. 0206-016-08-LOTS 7, 8.1, 8.2, 9, 10, 13.1, 18, 23, 24, 25 & P/O WILLOGHBY STREET

NELSON & POPE
ENGINEERS • DESIGNERS • SURVEYORS
572 WALT WHITMAN ROAD, MELVILLE, N.Y. 11747-2188
(631) 427-5665 FAX (631) 427-5620

DWN. BY: CCV
DATE: 4-25-14
CHK'D BY: TCD
DATE: 4-25-14
JOB No.: 03309
FILE:
CADD: 03309AMNDSP7
SCALE: HORIZ. 1"=40' VERT. 1"=4'
SHEET: 9 OF 19